


**This road will
be CLOSED
DD Month YYYY
HH:MM - HH:MM
for X days**

Advance warning signs to be placed out at the closure points 2 weeks prior to works taking place. Sign to display correct dates and times

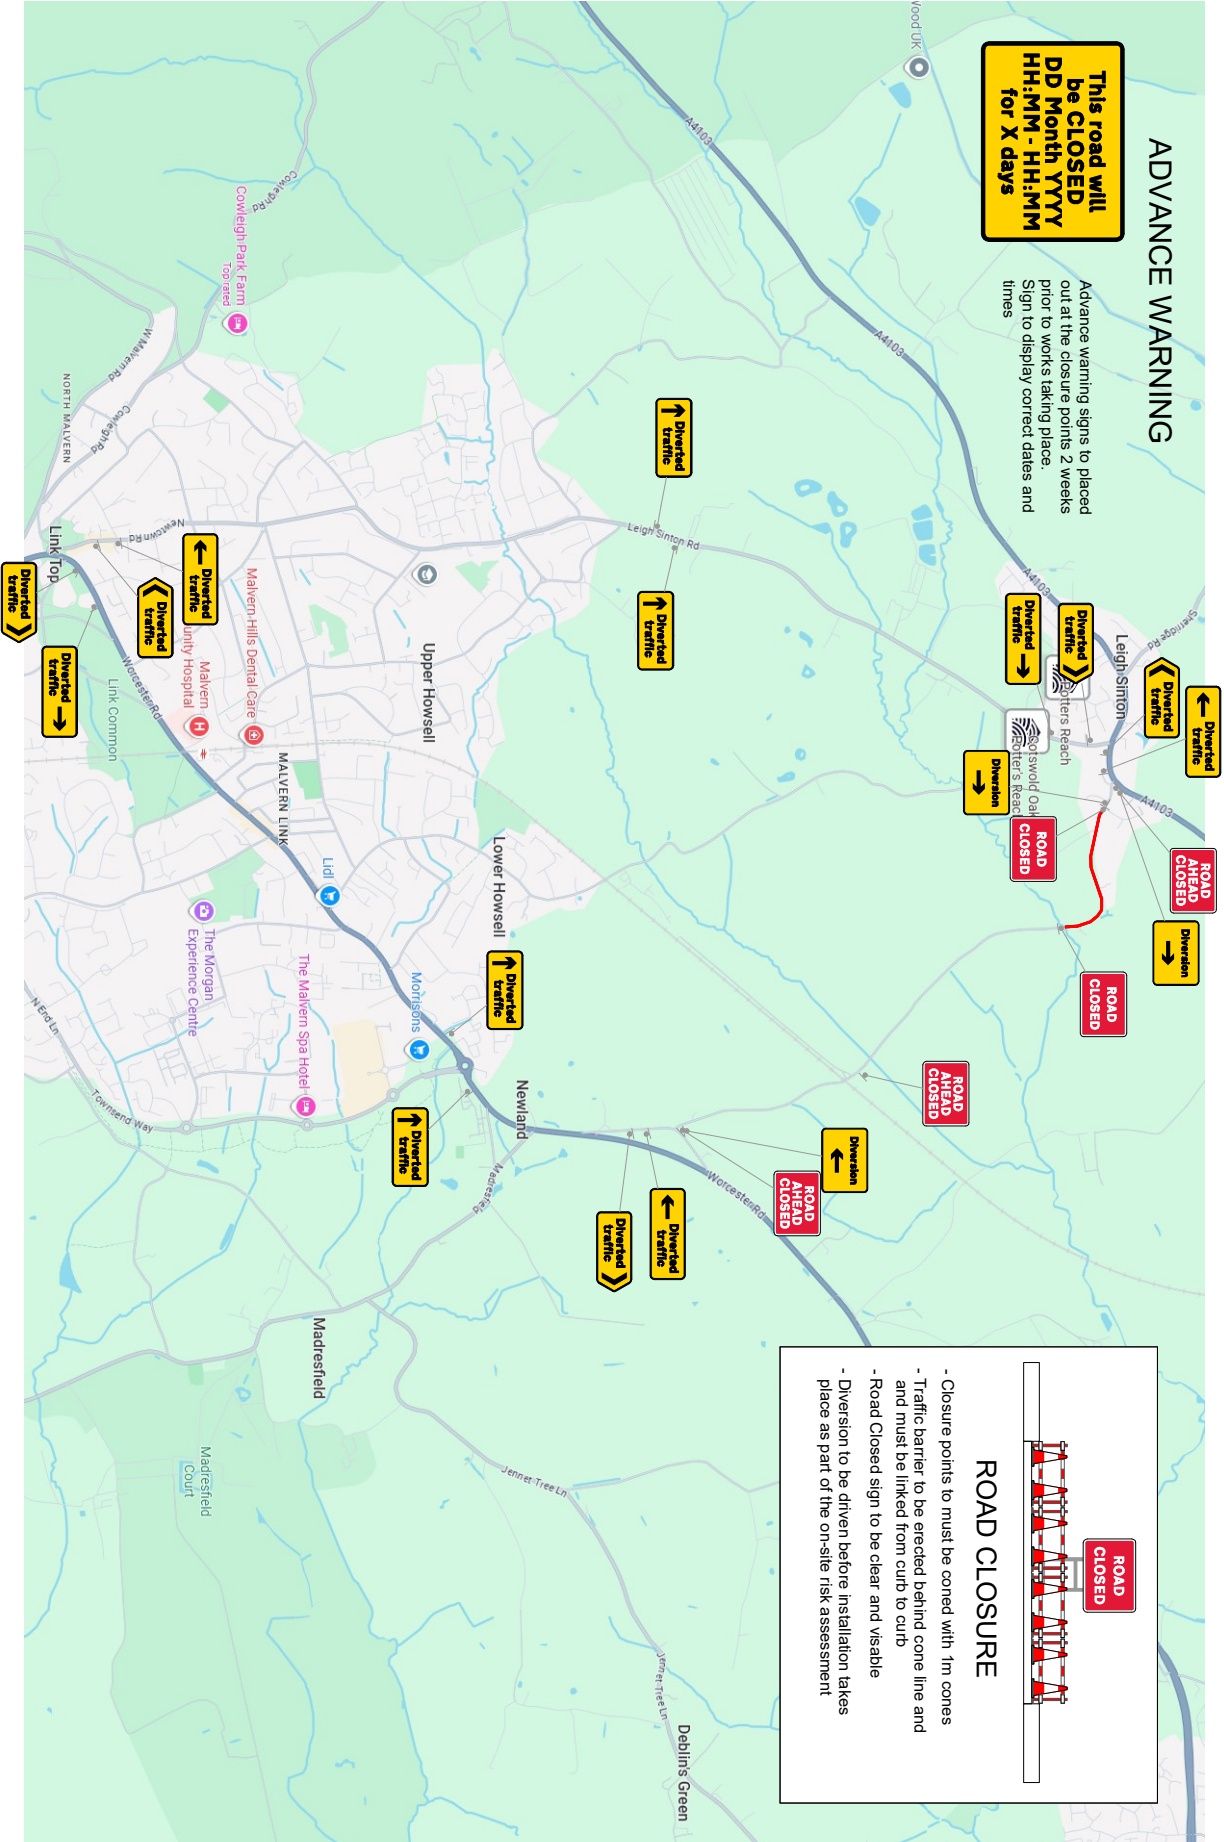

THREE WAY 30

PHASE 1				PHASE 2			
Green		Red		Green		Red	
35 Sec		5 Sec		35 Sec		5 Sec	
PHASE 3				PHASE 4			
Green		Red		Green		Red	
35 Sec		5 Sec		N/A		N/A	

Qty: 2 Ref: 2702
Start of temporary diversion route


---	--

CLIENT

ACHILLES
national highway sector scheme

UKAS
MANAGEMENT SYSTEMS
ACCREDITED

ISO 9001
REGISTERED

ACHILLES
UNDB
VERIFIED

LANTRA
APPROVED
ASSURED

Traffic Management:	Road Closure Diversion
Date Drawn:	27/07/2026
Author:	J Atkinson
Checked By:	C Pearce

- Pedestrian Route - Pedestrian Sign - Traffic Cone - Traffic Signals - Work Area - Pedestrian Barrier - No Parking Corners		SPEED LIMIT:
DRAWING NUMBER What 3 Words:	XXXXXX	
Easting & Northings: All temporary traffic management shall be in accordance with CMAA 8 and the Traffic Signs Manual 2009. Traffic findings may alter depending on site traffic count and conditions	XXXXXX & XXXXXX	



SUSTAINABLE
TRAFFIC SOLUTIONS

RAKE LANE MANCHESTER M27 8LJ
WWW.SUSTAINABLETRAFFIC.CO.UK
OFFICE LINE: 0800 193 9002
INFO@SUSTAINABLETRAFFIC.CO.UK
REGISTERED NUMBER: 15632028

